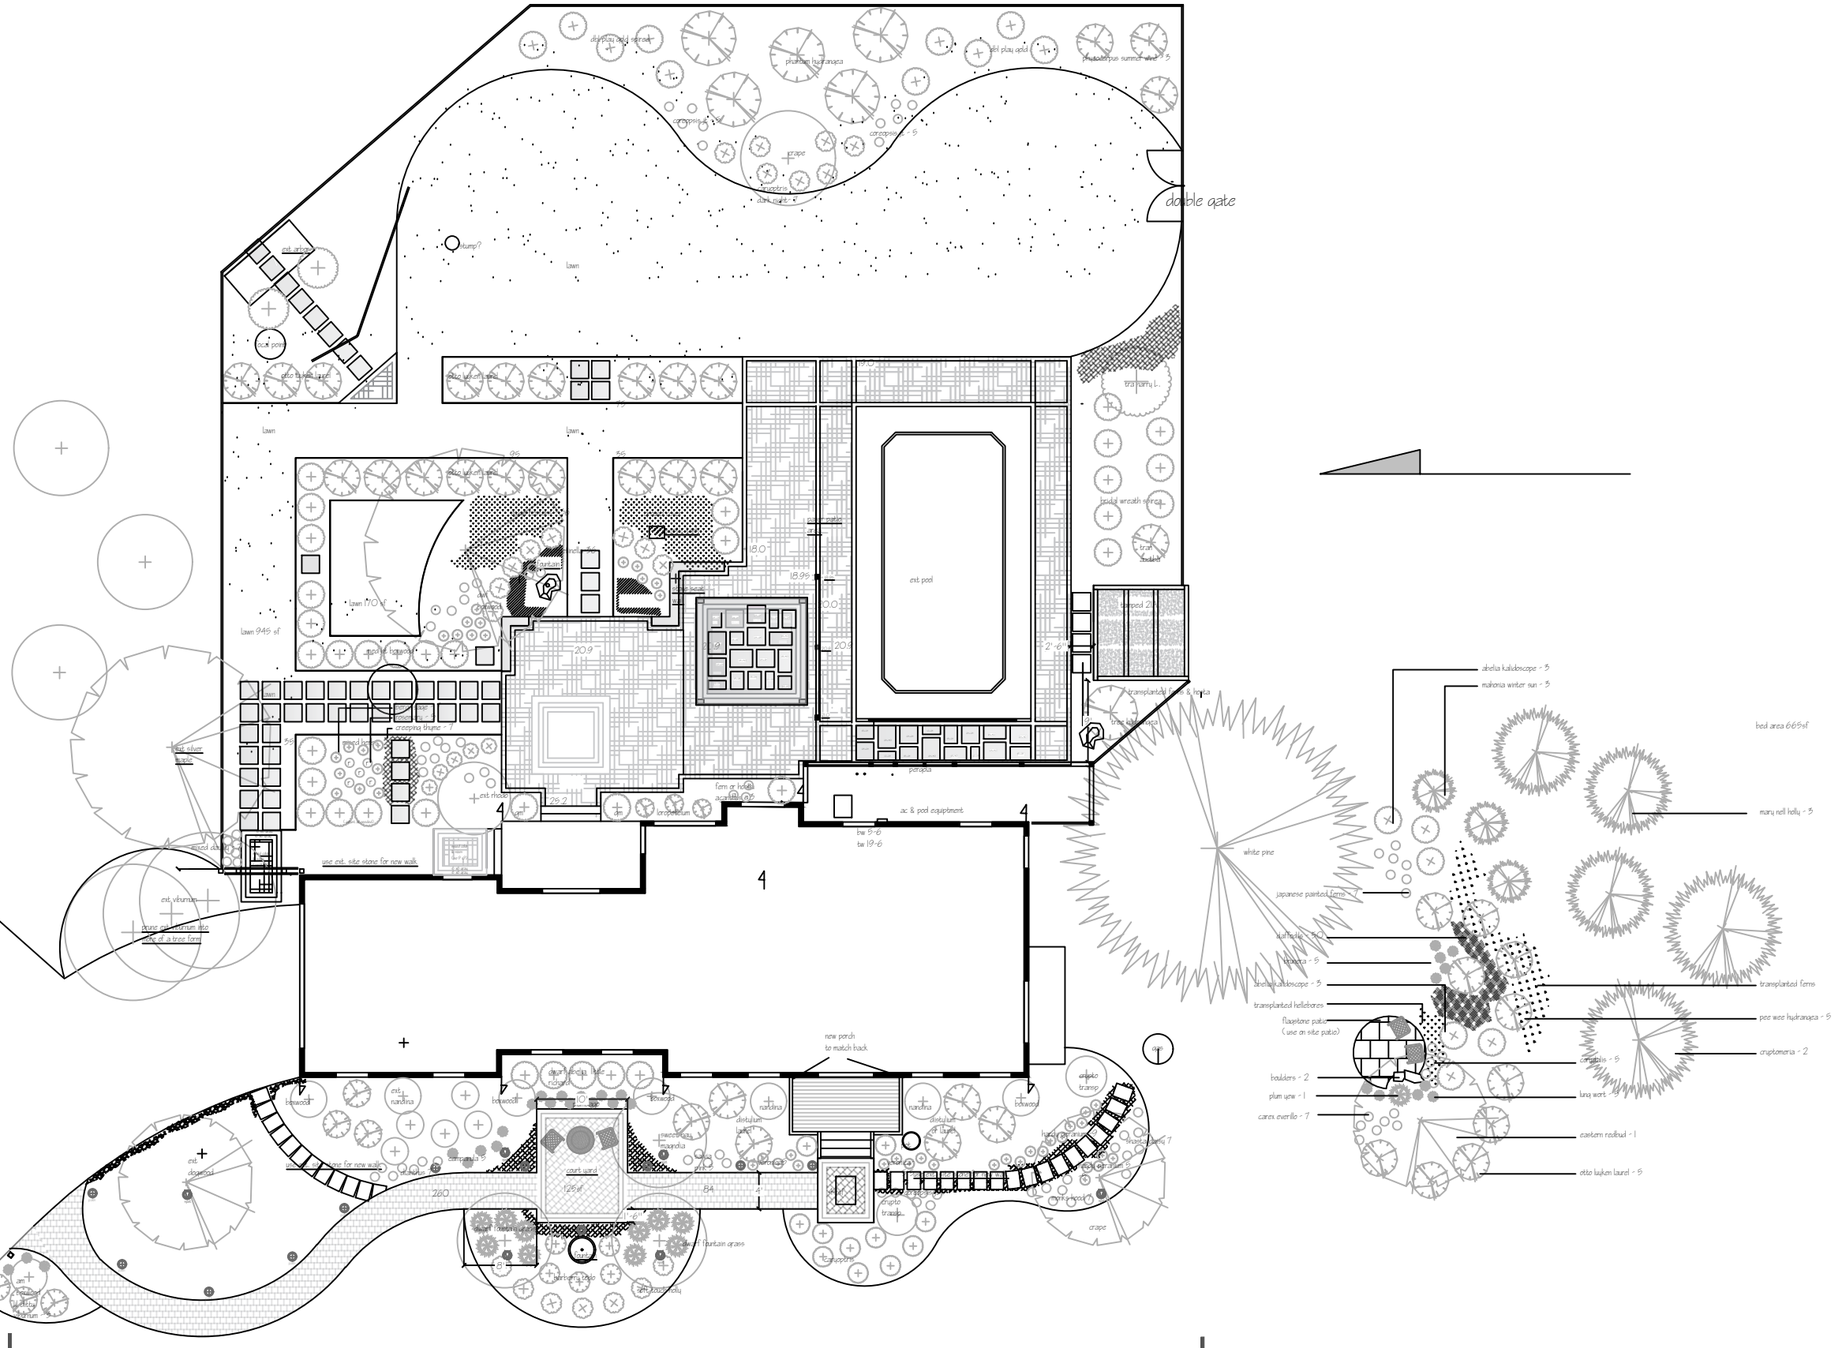

designer: Andrea Schmidt
scale: 1/16"= 1'-0"
date: 2023

Promise Landscape LLC

warrenton, virginia 540.454.5283